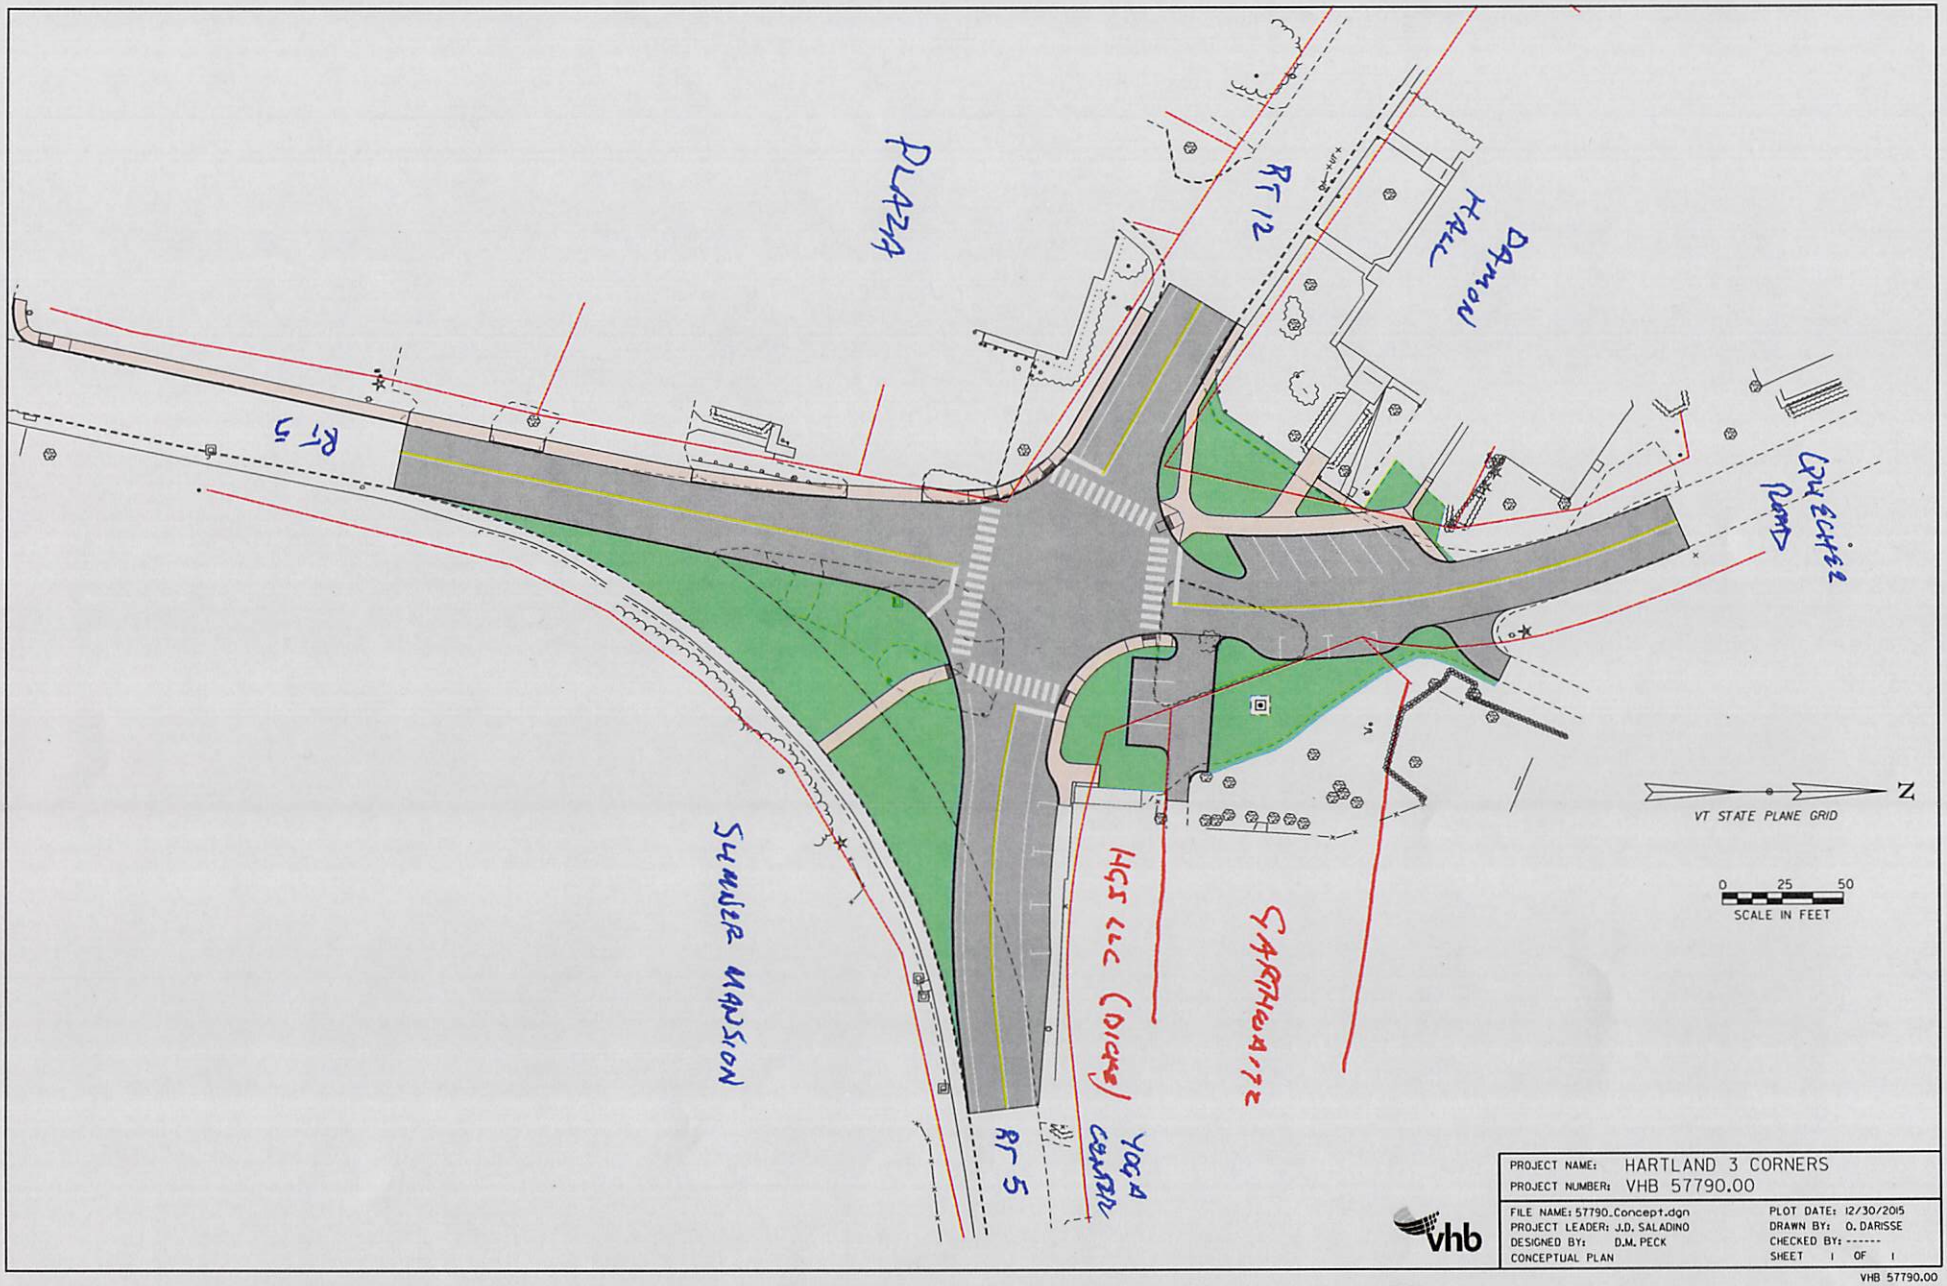

PROJECT NAME:	HARTLAND 3 CORNERS
PROJECT NUMBER:	VHB 57790.00

FILE NAME: 57790_Concept.dgn	PLOT DATE: 12/30/2015
PROJECT LEADER: J.D. SALADINO	DRAWN BY: O. DARISSE
DESIGNED BY: D.M. PECK	CHECKED BY: ------
CONCEPTUAL PLAN	SHEET 1 OF 1

vhb

VHB 57790.00